

COMHAIRLE CONTAE AN CHLÁIR
CLARE COUNTY COUNCIL

Tionscadal Éireann
Project Ireland
2040

LEGEND:

- STUDY AREA
- SPECIAL PROTECTION AREA
- SPECIAL AREA OF CONSERVATION
- START AND END OF CYCLE WAY

No.	Revision	Date	By	Chk'd	App'd
-		-	-	-	-

ROUGHAN & O' DONOVAN
CONSULTING ENGINEERS
ARENA HOUSE, ARENA ROAD,
SANDYFORD, DUBLIN 18
D18 V8P6, IRELAND

Drawn: CY | Designed: DN | Checked: | Approved: | Status: S2 - Information/Planning

Project Title: WEST CLARE RAILWAY GREENWAY
SECTION 1: KILRUSH TO KILKEE

Drawing Title: ROUTE SELECTION
SHEET 01

Drawing Number: Project | Originator | Volume | Location | Type | Role | Number
WCGW - ROD - HGN - SW_ML - DR - CH - 200001

Scale (A1): NTS | Date: SEPT 2021 | Job No: 21.121 | Rev: P01

Ordnance Survey Ireland Licence No EN 0006519
© Ordnance Survey Ireland/Government of Ireland.

12 June 2017 16:35:46

\\RODDUBFP1\J\2021\21121\21121-02_WIP\08 MODELS\01 CAD\03 TEMPLATES\A1ROD_BDR_BTM CCC WEST CLARE GREEN WAY.DWG

DO NOT SCALE USE FIGURED DIMENSIONS ONLY

KILKEE

N67

N67

LISDEEN CEMETERY

LISDEEN RECYCLING CENTRE AND TRANSFER STATION

LISDEEN


MATCH

SHEET 0002

SHEET 0003

LINE

WC01 WC02 WC03 WC04 WC05 WC06 WC07 WC08 WC09 WC10 WC11 WC12 WC13 WC14 WC15 WC16 WC17 WC18 WC19 WC20 WC21 WC22 WC23 WC24 WC25 WC26 WC27 WC28 WC29 WC30 WC31 WC33 WC34 WC35 WC36 WC37 WC38 WC39 WC40 WC41 WC42 WC43 WC44 WC45 WC46 WC47 WC48 WC49 WC169 WC170 WC173 WC174 WC176 WC177 WC182 WC188 WC190

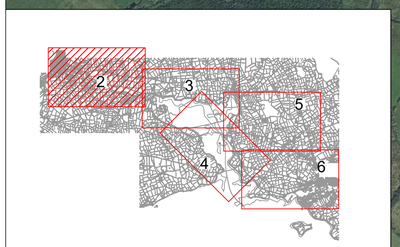

LEGEND:

- STUDY AREA
- SPECIAL PROTECTION AREA
- SPECIAL AREA OF CONSERVATION
- START AND END OF CYCLE WAY

No.	Revision	Date	By	Chk'd	App'd
-		-	-	-	-

COMHAIRLE CONTAE AN CHLÁIR
CLARE COUNTY COUNCIL

Tionscadal Éireann
Project Ireland
2040

ROUGHAN & O' DONOVAN
CONSULTING ENGINEERS
ARENA HOUSE, ARENA ROAD,
SANDYFORD, DUBLIN 18
D18 V8P6, IRELAND

Project Title	WEST CLARE RAILWAY GREENWAY SECTION 1: KILRUSH TO KILKEE
Drawing Title	ROUTE SELECTION SHEET 02
Drawing Number	Project | Originator | Volume | Location | Type | Role | Number WCGW - ROD - HGN - SW_ML - DR - CH - 200002

Drawn:	Designed:	Checked:	Approved:	Status:	Scale (A1)	Date:	Job No:	Rev:
CY	DN			S2 - Information/Planning	1:5000	SEPT 2021	21.121	P01

Ordnance Survey Ireland Licence No EN 0006519
© Ordnance Survey Ireland/Government of Ireland.

12 June 2017 16:35:46

\\RODDUBFP1\J\2021\2112\21121-02_WIP\08 MODELS\01 CAD\03 TEMPLATES\A1ROD_BDR_BTM CCC WEST CLARE GREEN WAY.DWG

DO NOT SCALE USE FIGURED DIMENSIONS ONLY

KEANES OYSTER BAR

ST FLANNAN'S CHURCH

BLACKWEIR BRIDGE

BAUNMORE

MOYASTA

KEOGH'S PUB

TERMON WEST

POULNASHERRY BAY

N67

N67

N

MATCH

LINE


SHEET 0002
SHEET 0003

MATCH

LINE

SHEET 0003
SHEET 0005

WC50 WC51 WC52 WC53 WC54 WC55 WC56 WC57 WC58 WC59 WC60 WC61 WC62 WC63 WC64 WC65 WC66 WC67 WC68 WC69 WC70 WC71 WC72 WC73 WC74 WC75 WC76 WC77 WC78 WC79 WC80 WC81 WC87 WC88 WC153 WC159 WC161 WC179 WC180 WC181 WC182 WC183 WC184 WC185

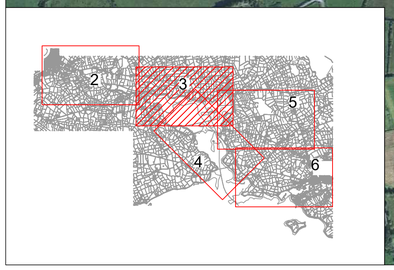

COMHAIRLE CONTAE AN CHLÁIR
CLARE COUNTY COUNCIL

Tionscadal Éireann
Project Ireland
2040

LEGEND:

- STUDY AREA
- SPECIAL PROTECTION AREA
- SPECIAL AREA OF CONSERVATION
- START AND END OF CYCLE WAY

No.	Revision	Date	By	Chk'd	App'd
-		-	-	-	-

ROD ROUGHAN & O'DONOVAN

ROUGHAN & O' DONOVAN
CONSULTING ENGINEERS
ARENA HOUSE, ARENA ROAD,
SANDYFORD, DUBLIN 18
D18 V8P6, IRELAND

Drawn:	Designed:	Checked:	Approved:	Status:
CY	DN			S2 - Information/Planning

Project Title: WEST CLARE RAILWAY GREENWAY
SECTION 1: KILRUSH TO KILKEE

Drawing Title: ROUTE SELECTION
SHEET 03

Drawing Number: Project | Originator | Volume | Location | Type | Role | Number
WCGW - ROD - HGN - SW_ML - DR - CH - 200003


Scale (A1)	Date:	Job No:	Rev:
1:5000	SEPT 2021	21.121	P01

Ordnance Survey Ireland Licence No EN 0006519
© Ordnance Survey Ireland/Government of Ireland.

12 June 2017 16:35:46

\\RODDUBFP1\J\2021\2112\21121-02_WIP\08 MODELS\01 CAD\03 TEMPLATES\A1ROD_BDR_BTM CCC WEST CLARE GREEN WAY.DWG

DO NOT SCALE USE FIGURED DIMENSIONS ONLY

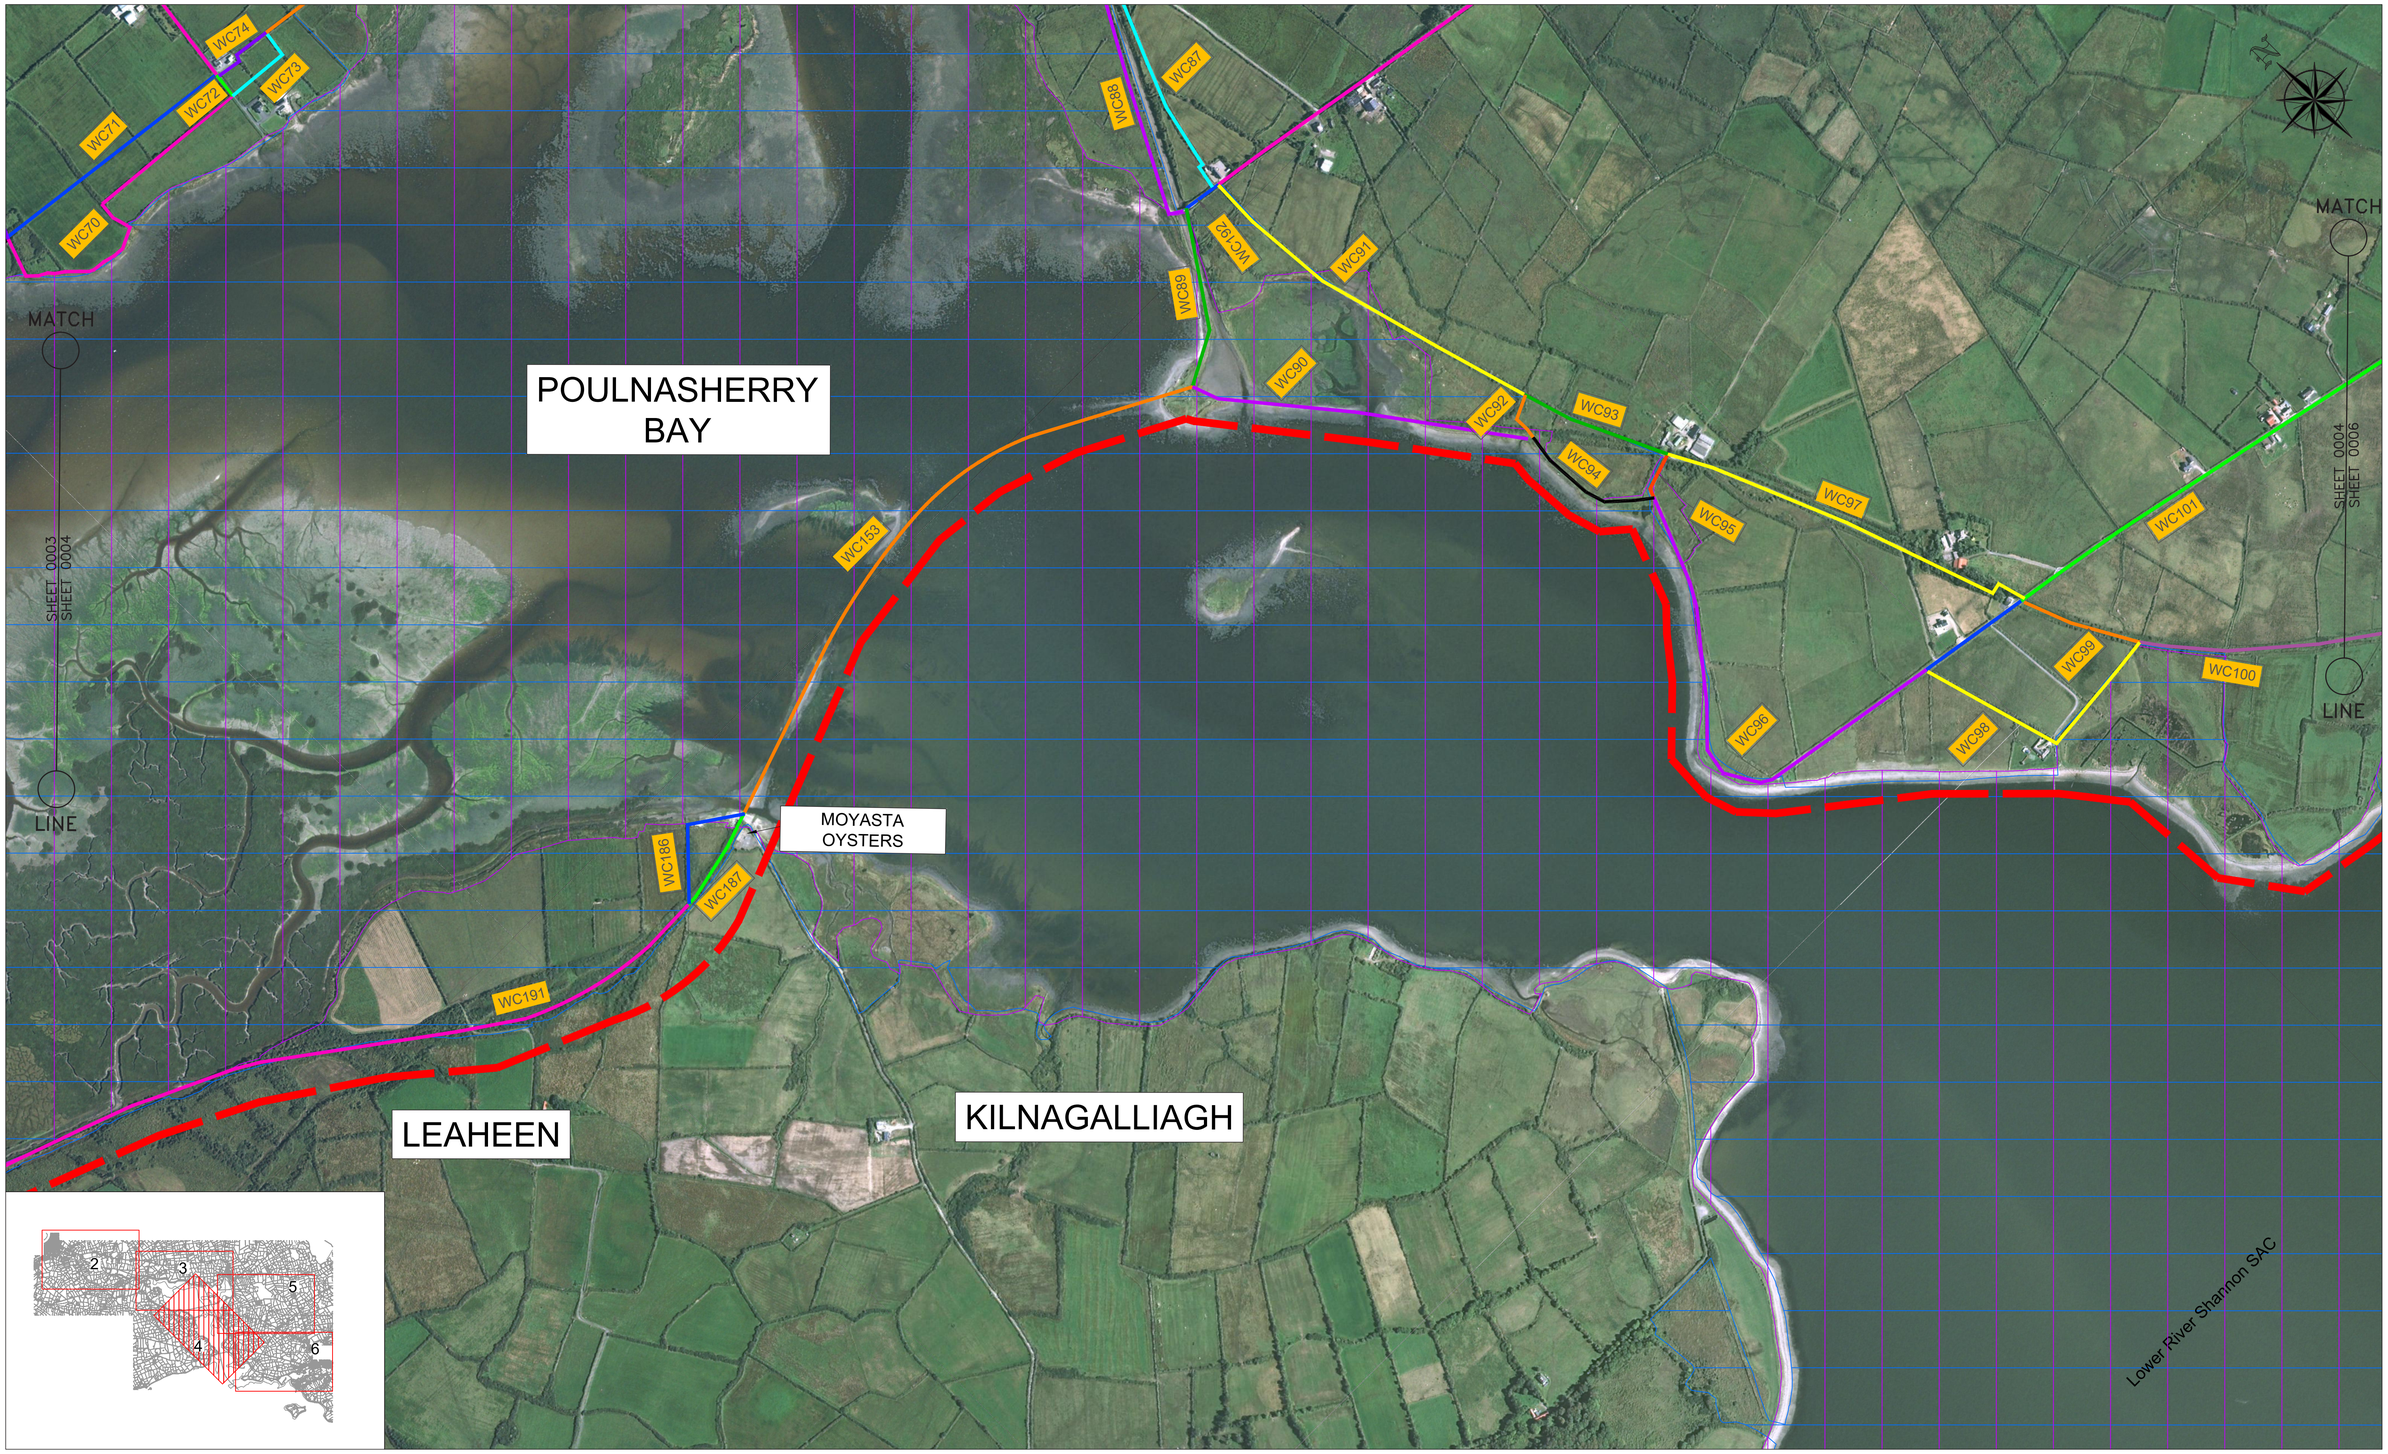

COMHAIRLE CONTAE AN CHLÁIR
CLARE COUNTY COUNCIL

Tionscadal Éireann
Project Ireland
2040

LEGEND:

- STUDY AREA
- SPECIAL PROTECTION AREA
- SPECIAL AREA OF CONSERVATION
- START AND END OF CYCLE WAY

No.	Revision	Date	By	Chk'd	App'd
-		-	-	-	-

ROUGHAN & O' DONOVAN
CONSULTING ENGINEERS
ARENA HOUSE, ARENA ROAD,
SANDYFORD, DUBLIN 18
D18 V8P6, IRELAND

Drawn: CY | Designed: DN | Checked: | Approved: | Status: S2 - Information/Planning

Project Title: WEST CLARE RAILWAY GREENWAY
SECTION 1: KILRUSH TO KILKEE

Drawing Title: ROUTE SELECTION
SHEET 04

Drawing Number: Project | Originator | Volume | Location | Type | Role | Number
WCGW - ROD - HGN - SW_ML - DR - CH - 200004


Scale (A1): 1:5000 | Date: SEPT 2021 | Job No: 21.121 | Rev: P01

Ordnance Survey Ireland Licence No EN 0006519
© Ordnance Survey Ireland/Government of Ireland.

12 June 2017 16:35:46

\\RODDUBFP1\J\2021\21121\21121-02_WIP\08 MODELS\01 CAD\03 TEMPLATES\A1ROD_BDR_BTM CCC WEST CLARE GREEN WAY.DWG

DO NOT SCALE USE FIGURED DIMENSIONS ONLY

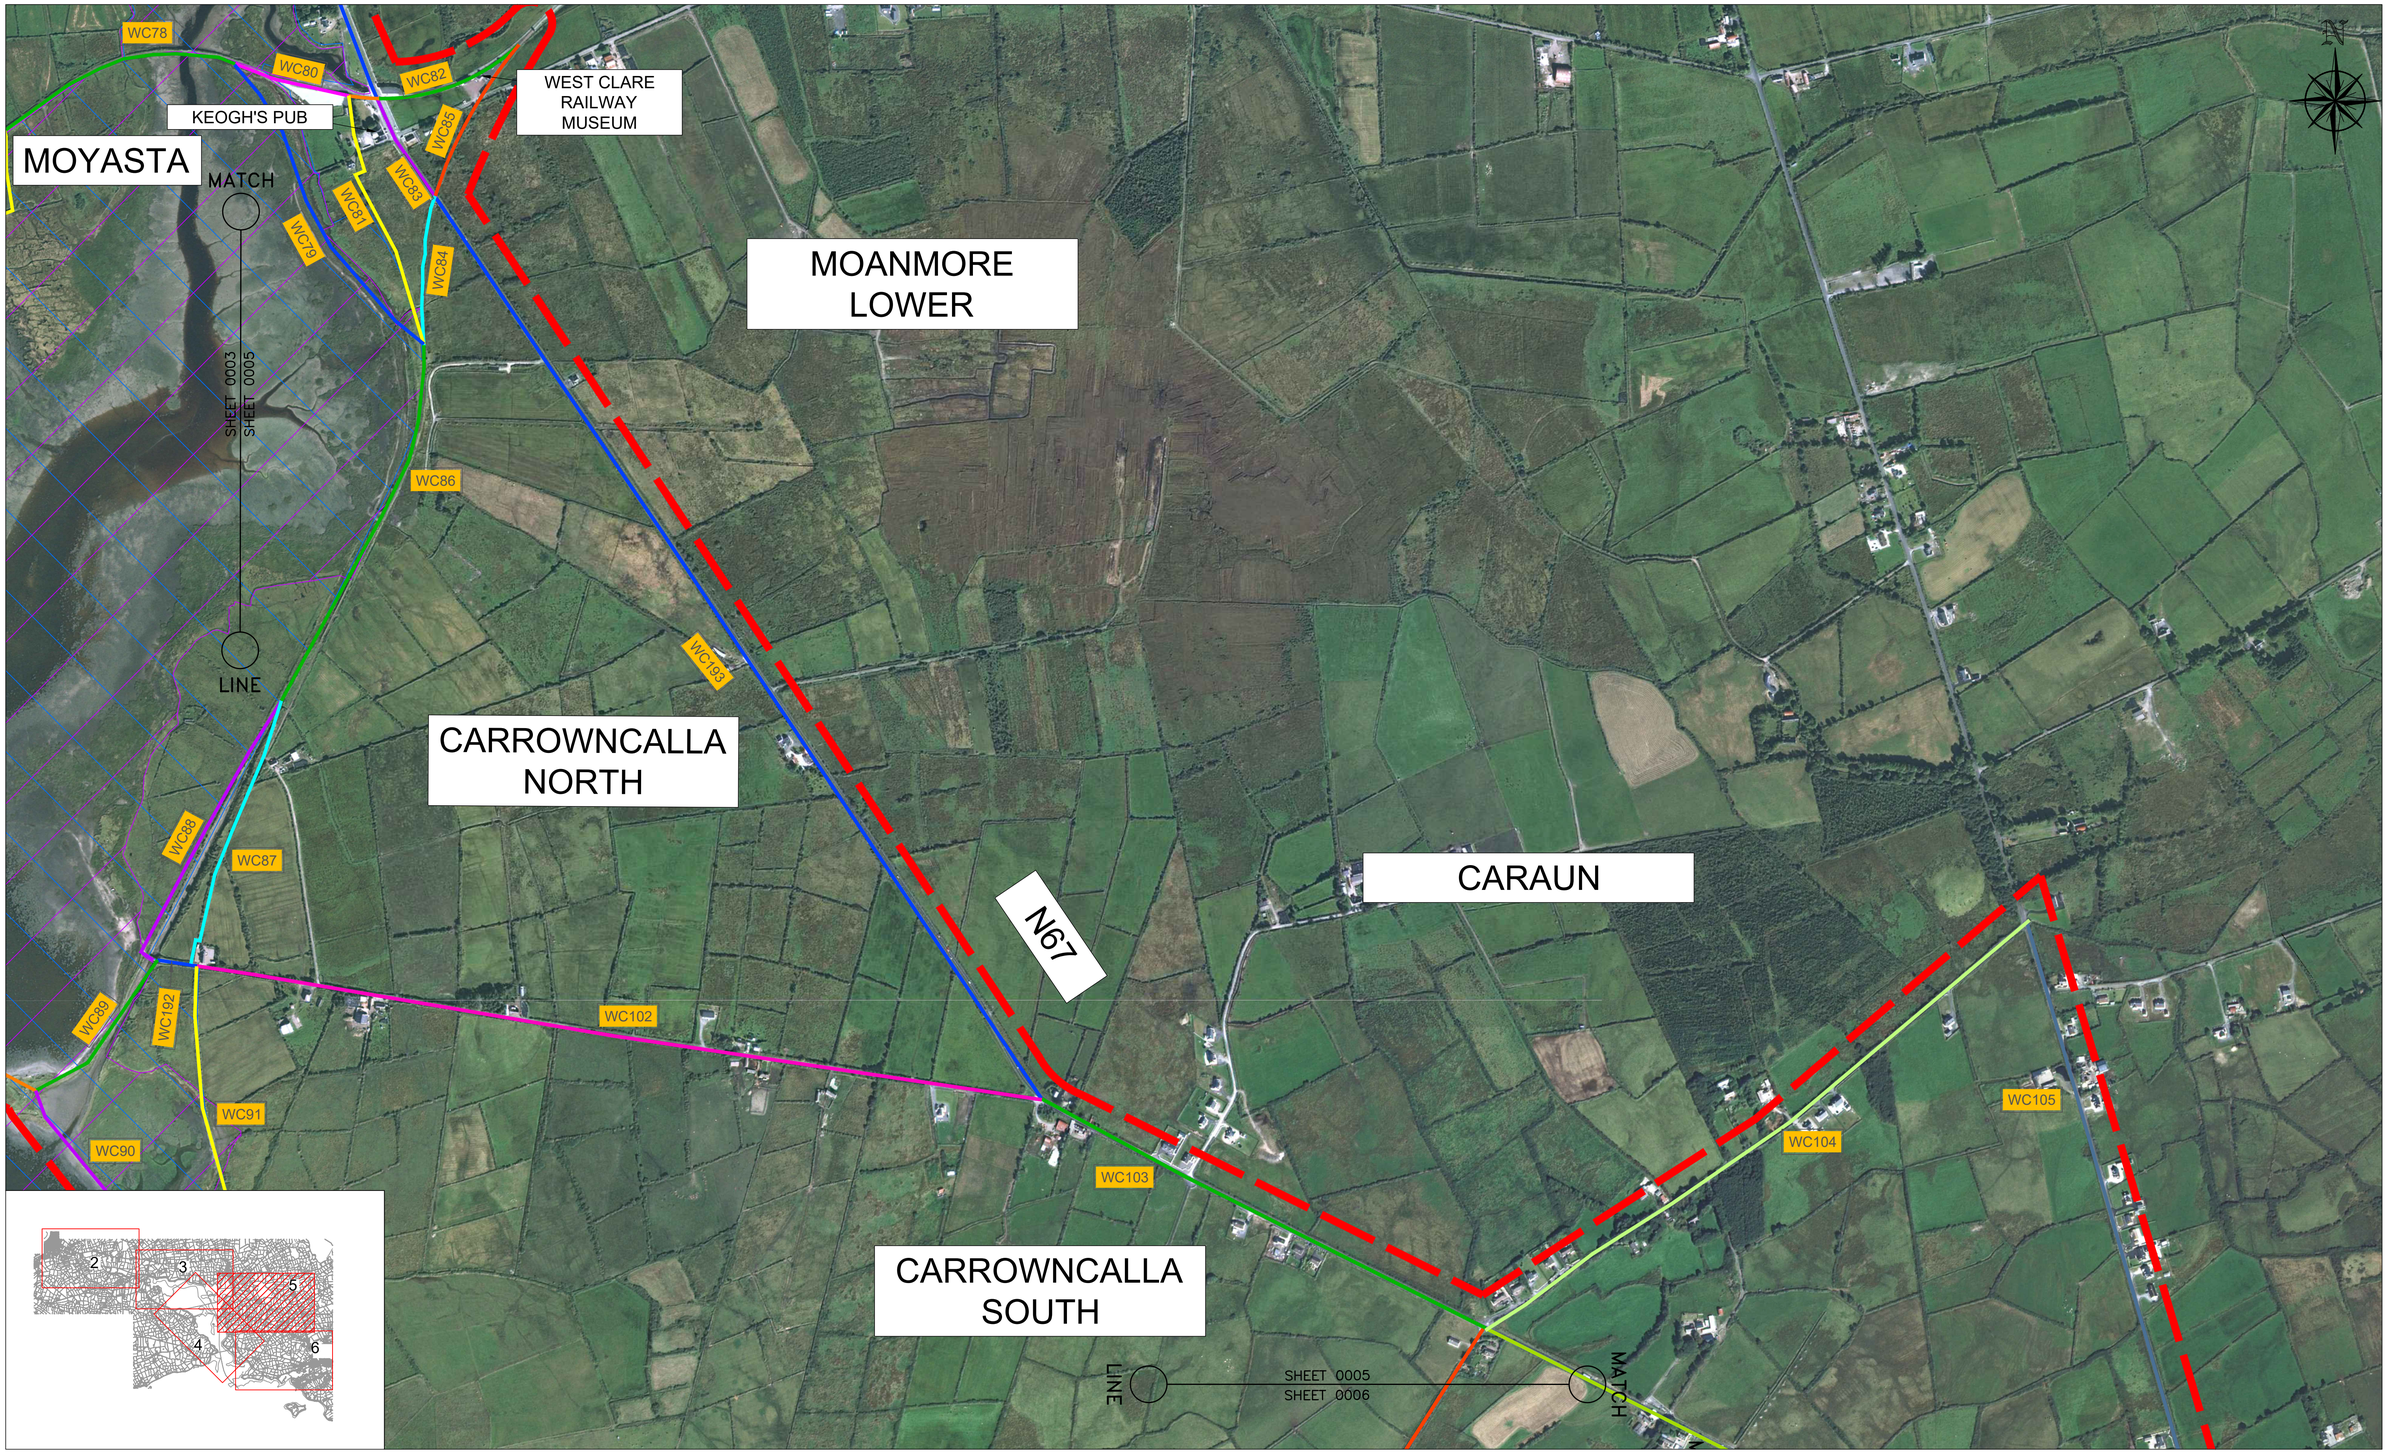

COMHAIRLE CONTAE AN CHLÁIR
CLARE COUNTY COUNCIL

Tionscadal Éireann
Project Ireland
2040

LEGEND:

- STUDY AREA
- SPECIAL PROTECTION AREA
- SPECIAL AREA OF CONSERVATION
- START AND END OF CYCLE WAY

No.	Revision	Date	By	Chk'd	App'd
-		-	-	-	-

ROUGHAN & O' DONOVAN
CONSULTING ENGINEERS
ARENA HOUSE, ARENA ROAD,
SANDYFORD, DUBLIN 18
D18 V8P6, IRELAND

Drawn: CY | Designed: DN | Checked: | Approved: | Status: S2 - Information/Planning

Project Title: WEST CLARE RAILWAY GREENWAY
SECTION 1: KILRUSH TO KILKEE

Drawing Title: ROUTE SELECTION
SHEET 05

Drawing Number: Project | Originator | Volume | Location | Type | Role | Number
WCGW - ROD - HGN - SW_ML - DR - CH - 200005


Scale (A1): 1:5000 | Date: SEPT 2021 | Job No: 21.121 | Rev: P01

Ordnance Survey Ireland Licence No EN 0006519
© Ordnance Survey Ireland/Government of Ireland.

12 June 2017 16:35:46

\\RODDUBFP1\J\2021\21121\21121-02_WIP\08 MODELS\01 CAD\03 TEMPLATES\A1ROD_BDR_BTM CCC WEST CLARE GREEN WAY.DWG

DO NOT SCALE USE FIGURED DIMENSIONS ONLY

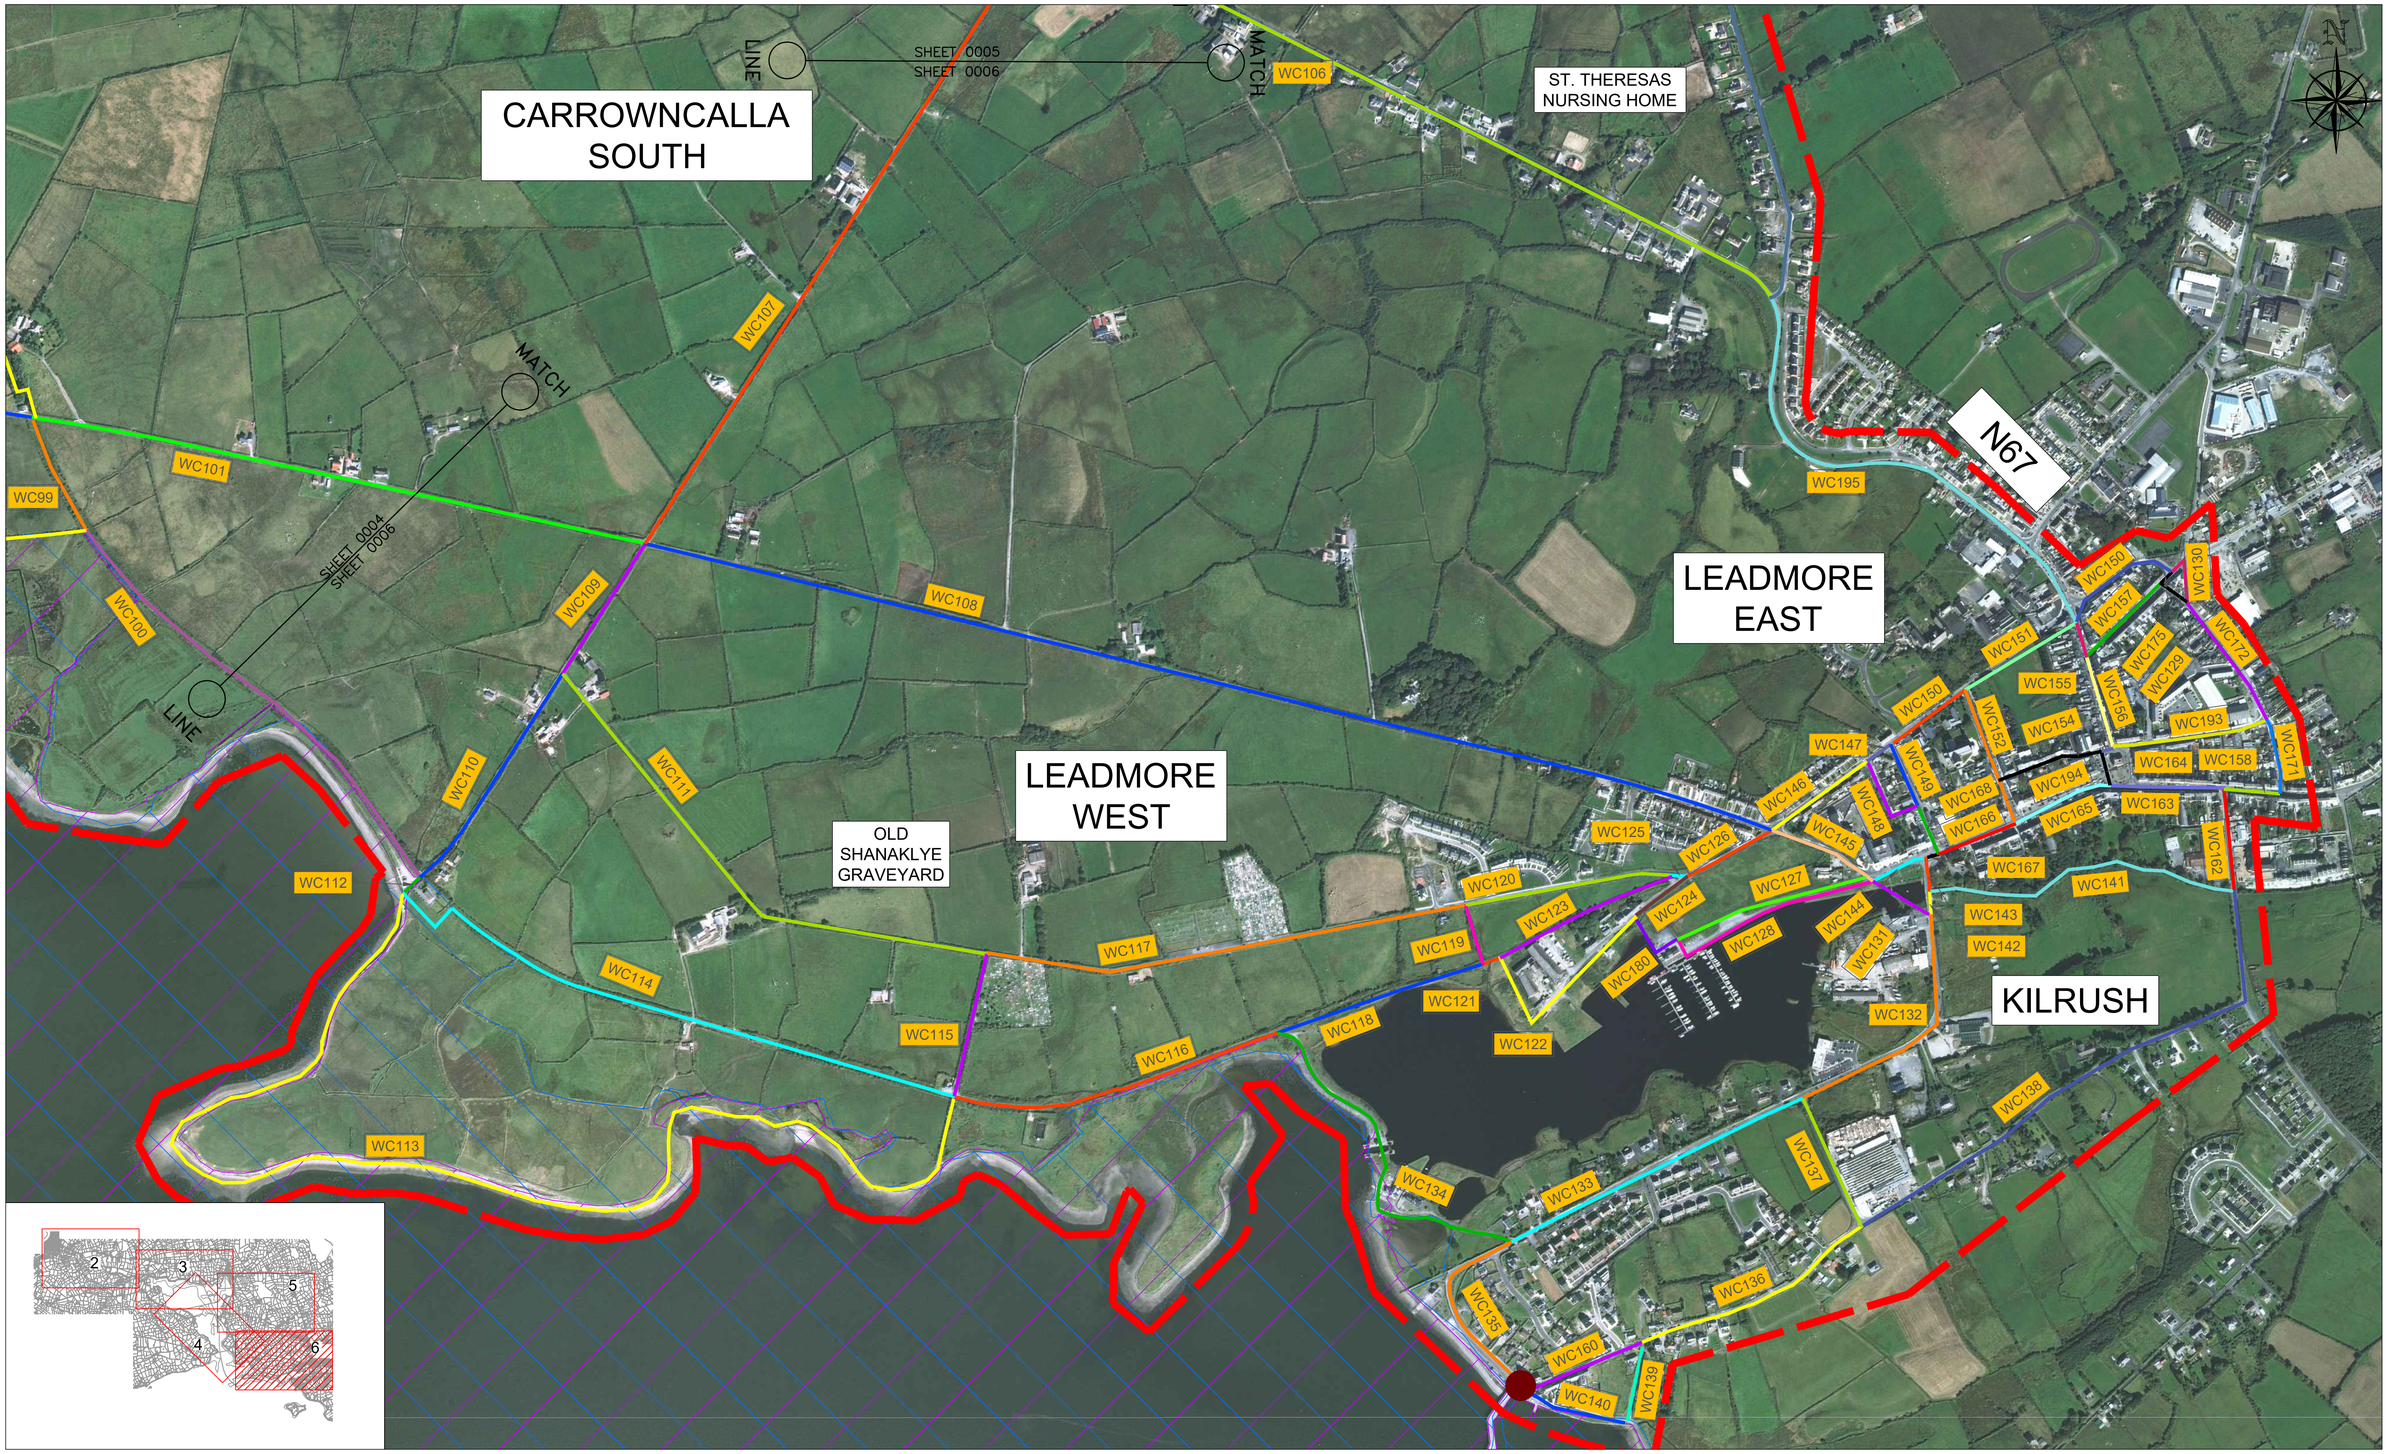

COMHAIRLE CONTAE AN CHLÁIR
CLARE COUNTY COUNCIL

Tionscadal Éireann
Project Ireland
2040

LEGEND:

- STUDY AREA
- SPECIAL PROTECTION AREA
- SPECIAL AREA OF CONSERVATION
- START AND END OF CYCLE WAY

No.	Revision	Date	By	Chk'd	App'd
-		-	-	-	-

ROUGHAN & O' DONOVAN
CONSULTING ENGINEERS
ARENA HOUSE, ARENA ROAD,
SANDYFORD, DUBLIN 18
D18 V8P6, IRELAND

Drawn: CY | Designed: DN | Checked: | Approved: | Status: S2 - Information/Planning

Project Title: WEST CLARE RAILWAY GREENWAY
SECTION 1: KILRUSH TO KILKEE

Drawing Title: ROUTE SELECTION
SHEET 06

Drawing Number: Project | Originator | Volume | Location | Type | Role | Number
WCGW - ROD - HGN - SW_ML - DR - CH - 200006

Scale (A1): 1:5000 | Date: SEPT 2021 | Job No: 21.121 | Rev: P01

Ordnance Survey Ireland Licence No EN 0006519
© Ordnance Survey Ireland/Government of Ireland.

12 June 2017 16:35:46

\\RODDUBFP1\J\2021\21121\21121-02_WIP\08 MODELS\01 CAD\03 TEMPLATES\A1ROD_BDR_BTM CCC WEST CLARE GREEN WAY.DWG

DO NOT SCALE USE FIGURED DIMENSIONS ONLY